


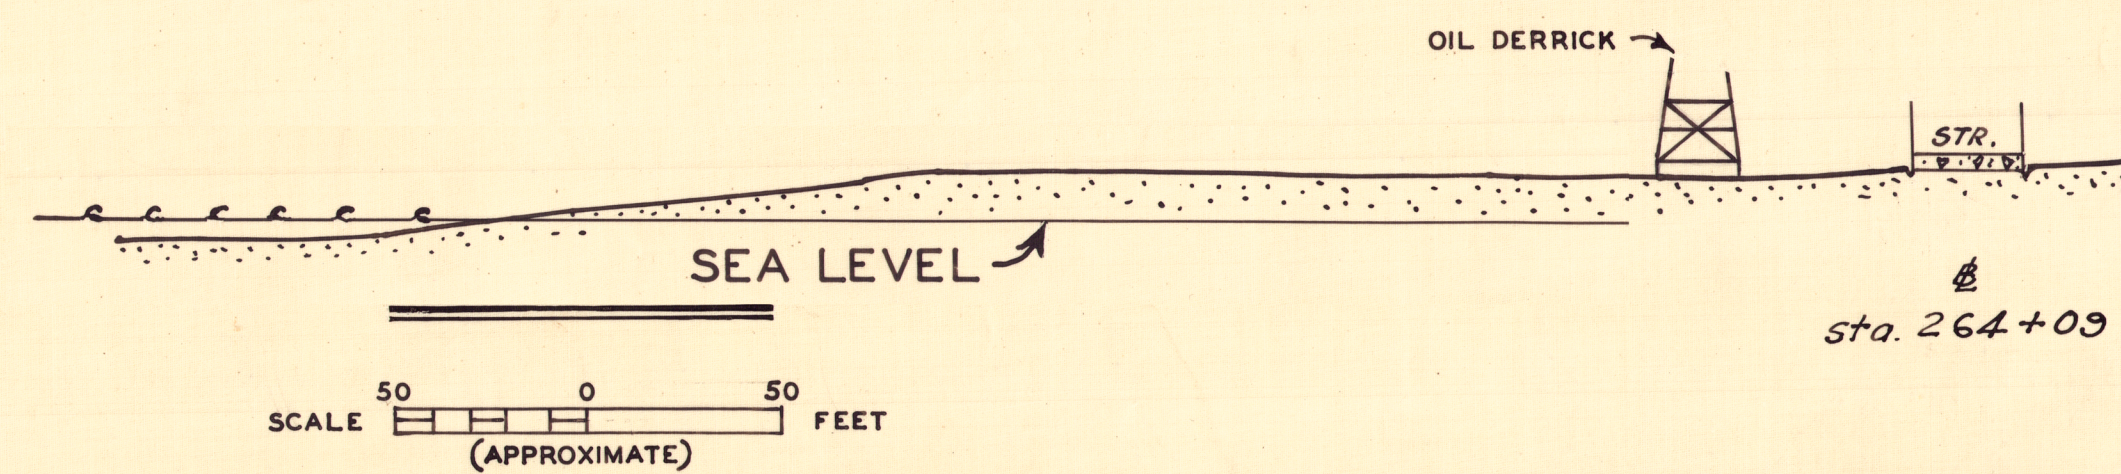

NOTE:


PLAN FROM PROPOSED DEVELOPMENT PLAN, SANTA MONICA BAY, SHORELINE, TOPANGA CANYON TO EL SEGUNDO REVISED DEC. 1948 BY DEPARTMENT OF CITY PLANNING IN COOPERATION WITH BUREAU OF ENGINEERING LOS ANGELES CALIF.

ONLY THOSE FEATURES INCLUDED BETWEEN THE OCEAN AND THE LINE MARKED PLAN BOUNDARY ARE OFFICIALLY PARTS OF THIS PLAN.

BASE MAP FROM COUNTY SURVEYORS MAP NO. B1823.

DATUM FOR UPLAND AREAS IS MEAN SEA LEVEL (+2.80 M.L.L.W.).

SHORE BASE LINE FROM LOS ANGELES COUNTY SURVEY.

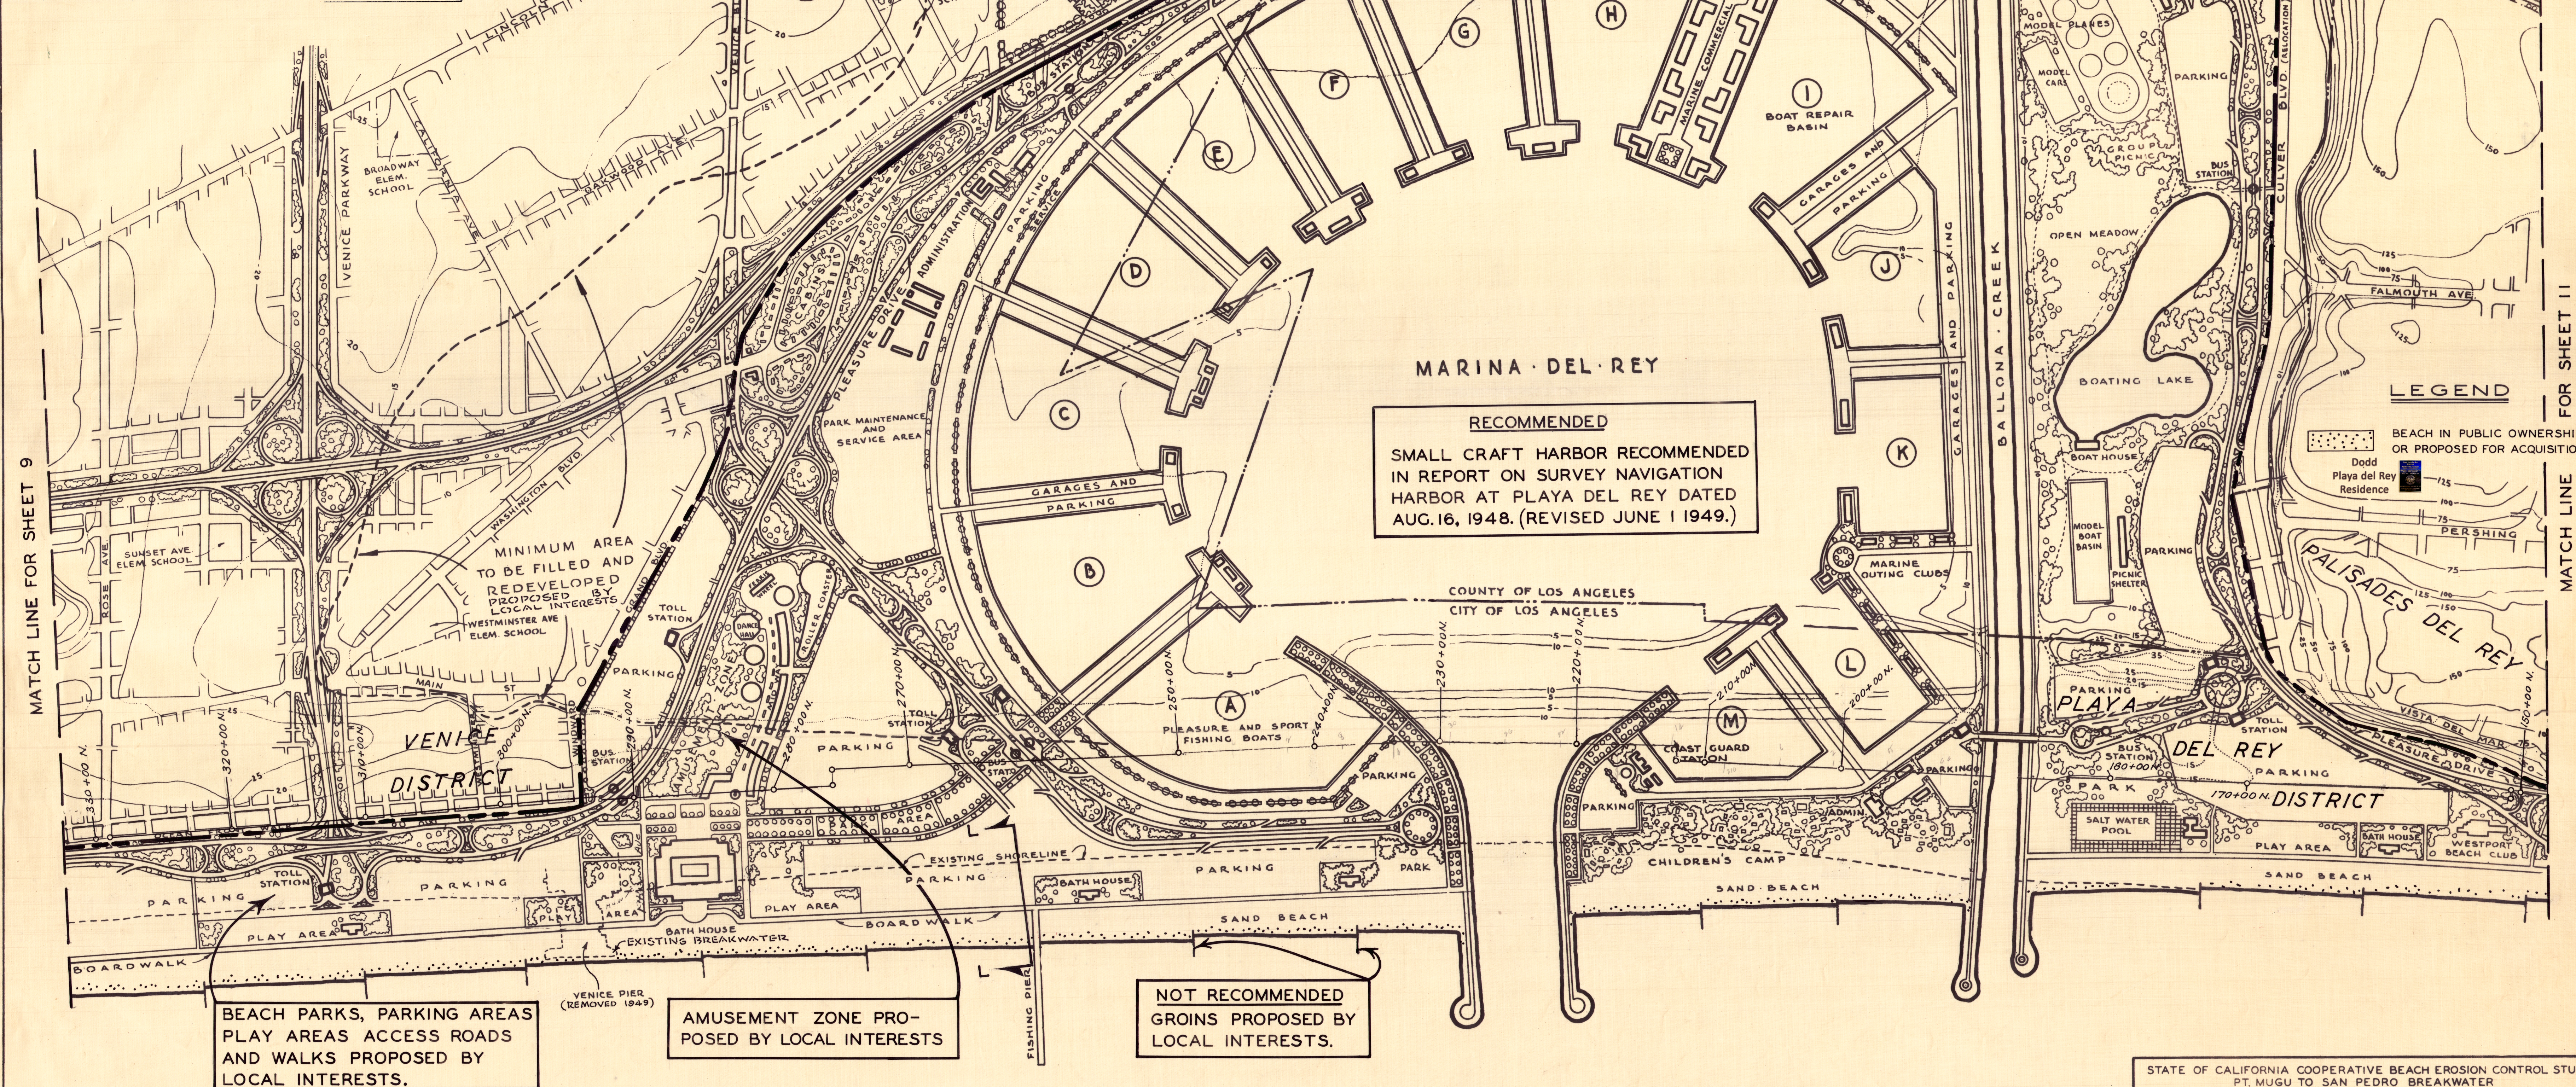

EXISTING SHORELINE →

RECOMMENDED
BEACH FILL AND SHORE ALINEMENT

NOTE:
BEACH FILL BETWEEN BALLONA CREEK AND
VENICE BREAKWATER WOULD BE PLACED IN
CONJUNCTION WITH PROPOSED HARBOR
DREDGING.


IMPROVEMENTS RECOMMENDED BY THE UNITED STATES

PROPOSED
HARBOR
ENTRANCE

STATE OF CALIFORNIA COOPERATIVE BEACH EROSION CONTROL STUDY
PT. MUGU TO SAN PEDRO BREAKWATER

MASTER PLAN OF SHORE-LINE DEVELOPMENT

SHEET 10 OF 16

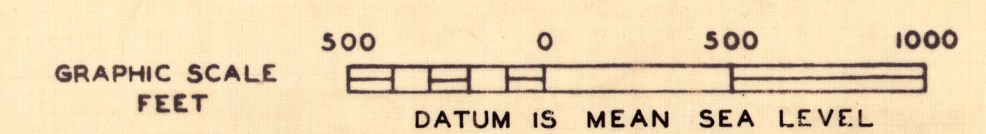

OFFICE OF THE DISTRICT ENGINEER, LOS ANGELES, CALIF. AUG. 1949			
SUBMITTED		RECOMMENDED	APPROVED:
<i>J. J. Jones</i>		<i>H. W. Thompson</i>	<i>H. B. Ruple</i>
CHIEF CIVIL WORKS BRANCH		CHIEF, ENGINEERING DIVISION	COLONEL C.E. DISTRICT ENGINEER
DRAWN	TRACED	CHECKED TO ACCOMPANY REPORT	FILE NO
C.S.S.	C.S.S.	J.W.D. K.P.P.	3113
DATED: JANUARY 15, 1950.			